TOMAN ENGINEERING
501 1st Street NW, Mandan, ND 58554
Phone: 701-663-6483 * Fax: 701-663-0923

TECO © 2024 ALL RIGHTS RESERVED
THIS DOCUMENT MAY NOT BE USED OR REPRODUCED IN ANY FORM OR BY ANY MEANS WITHOUT PERMISSION OF TOMAN ENGINEERING CO.

4568

PROJECT:
LAKE ETTA ESTATES
PRELIMINARY MASTER PLAN
KIDDER COUNTY, ND

REVISIONS			
NO	DESCRIPTION	BY	DATE

SHEET NUMBER 1 OF 1 SHEETS

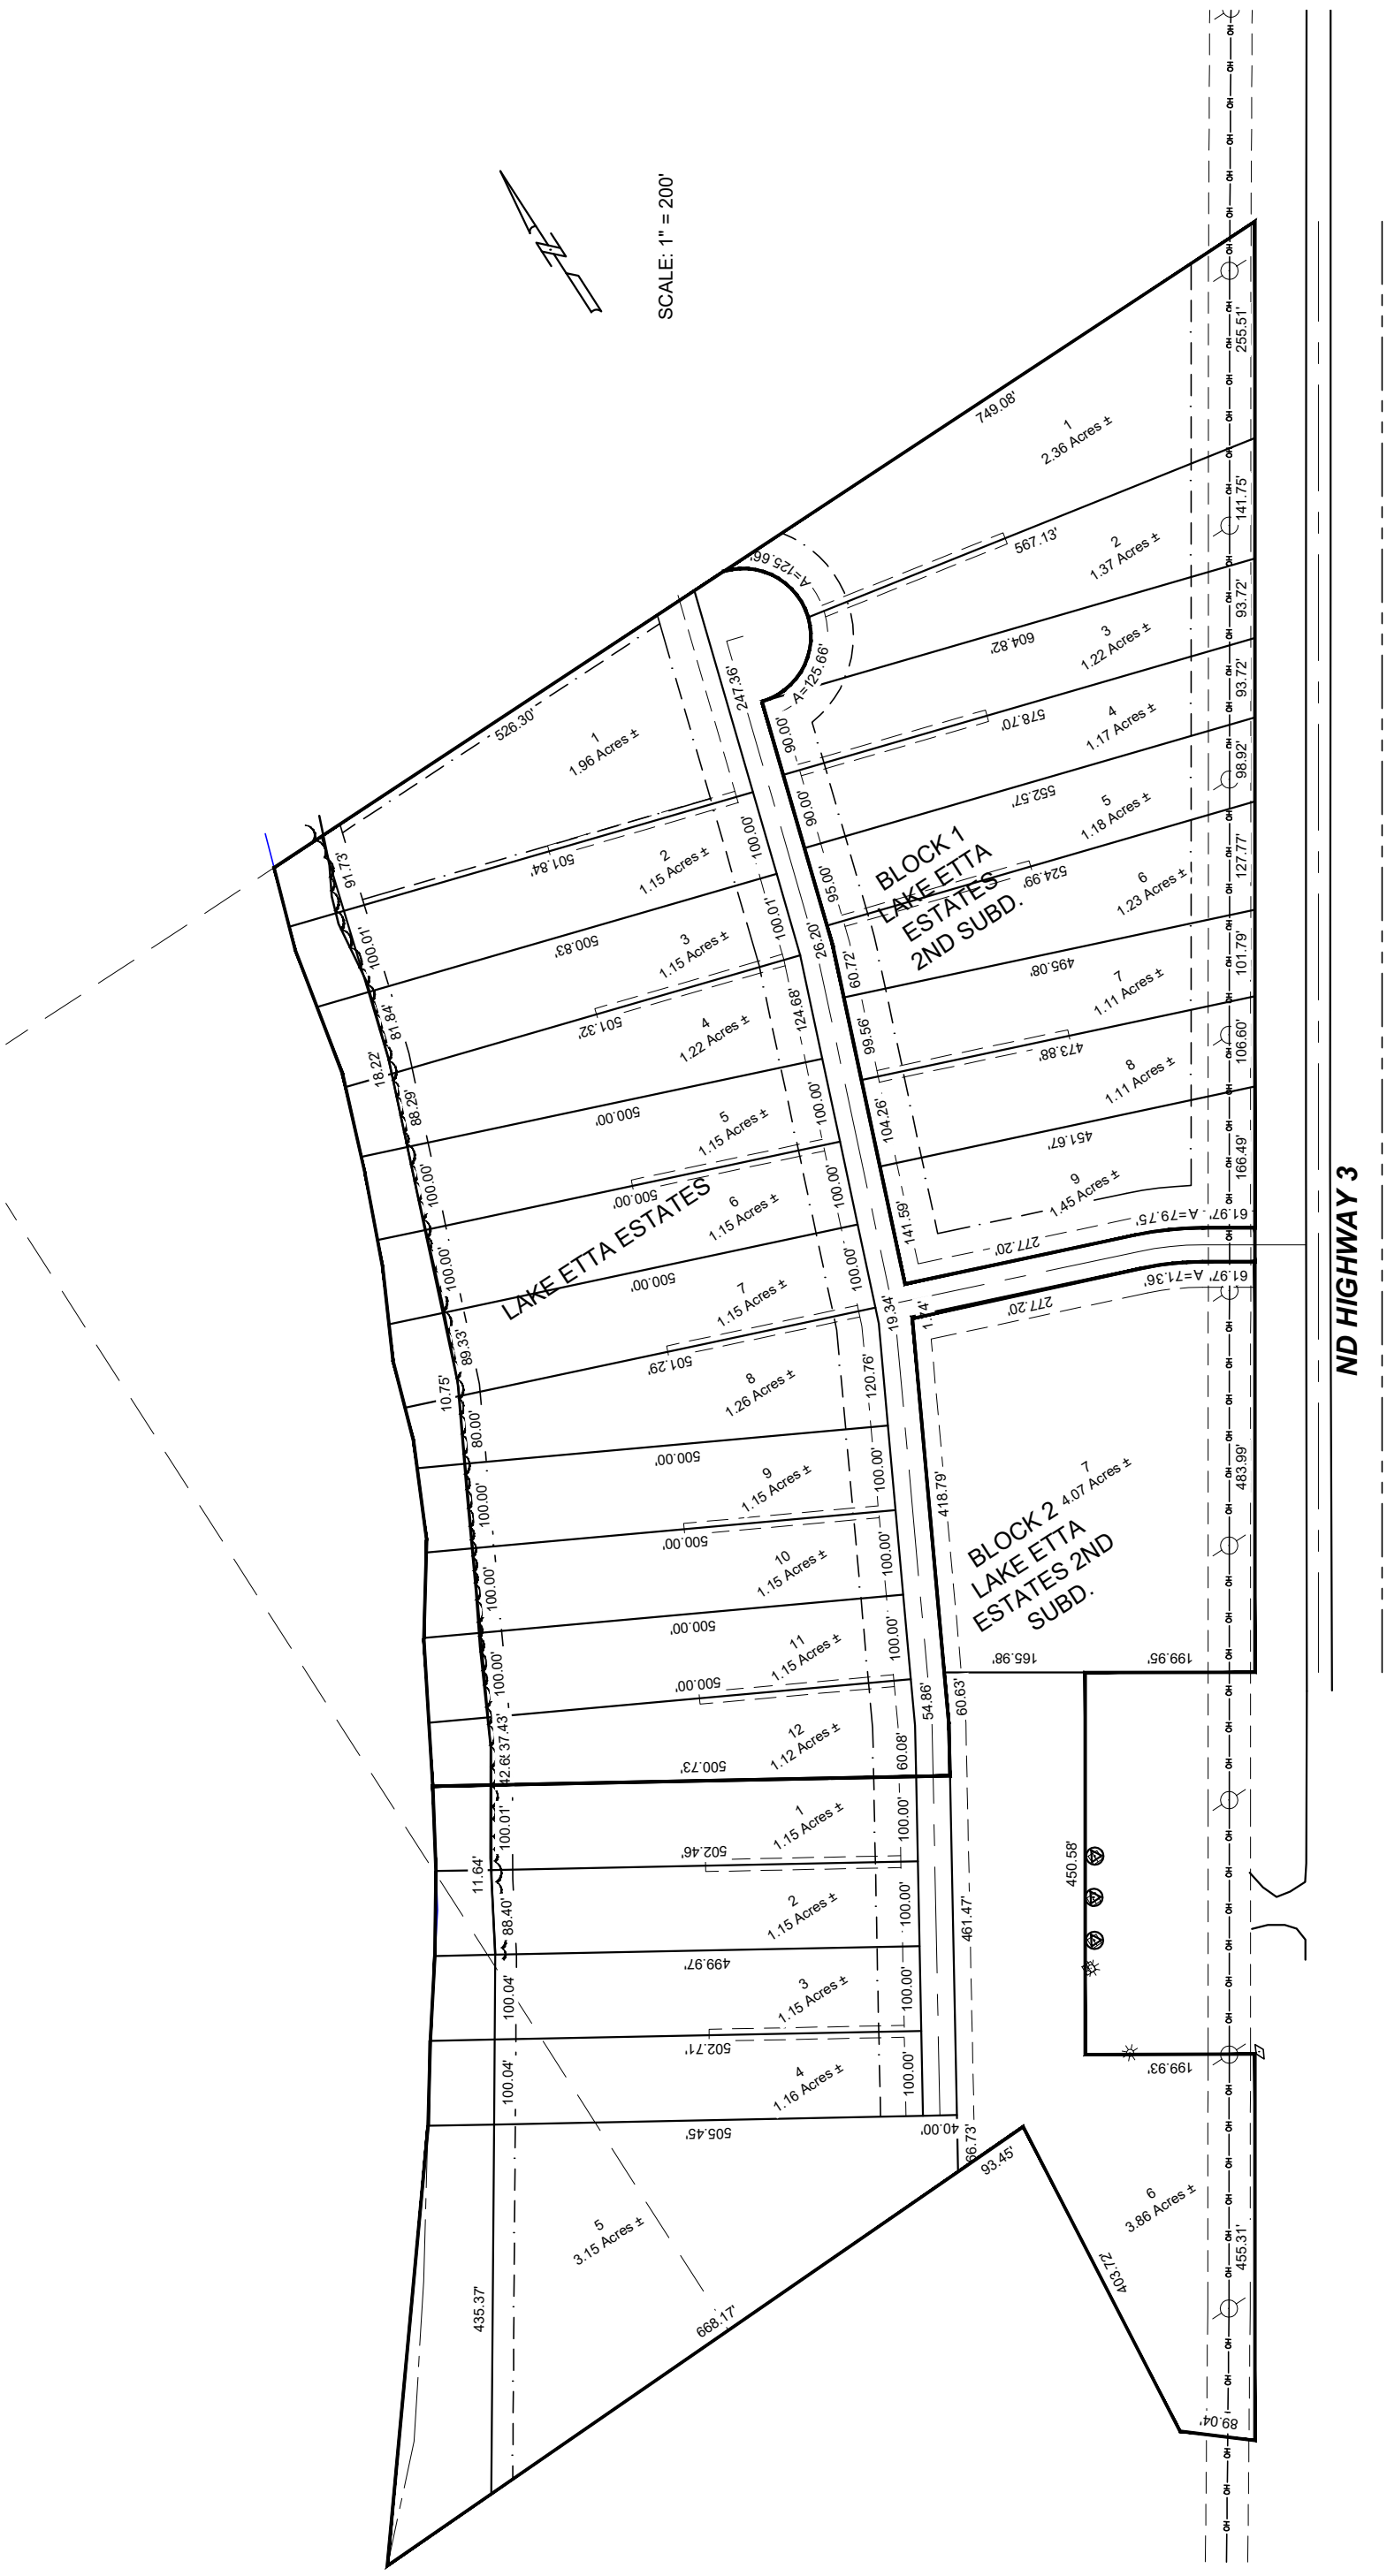

H:\Projects\4000\4568 Matt Geiger - Lake Etta\4568 Master Plan.dwg, 12/12/2024 8:08:40 AM, 1:1